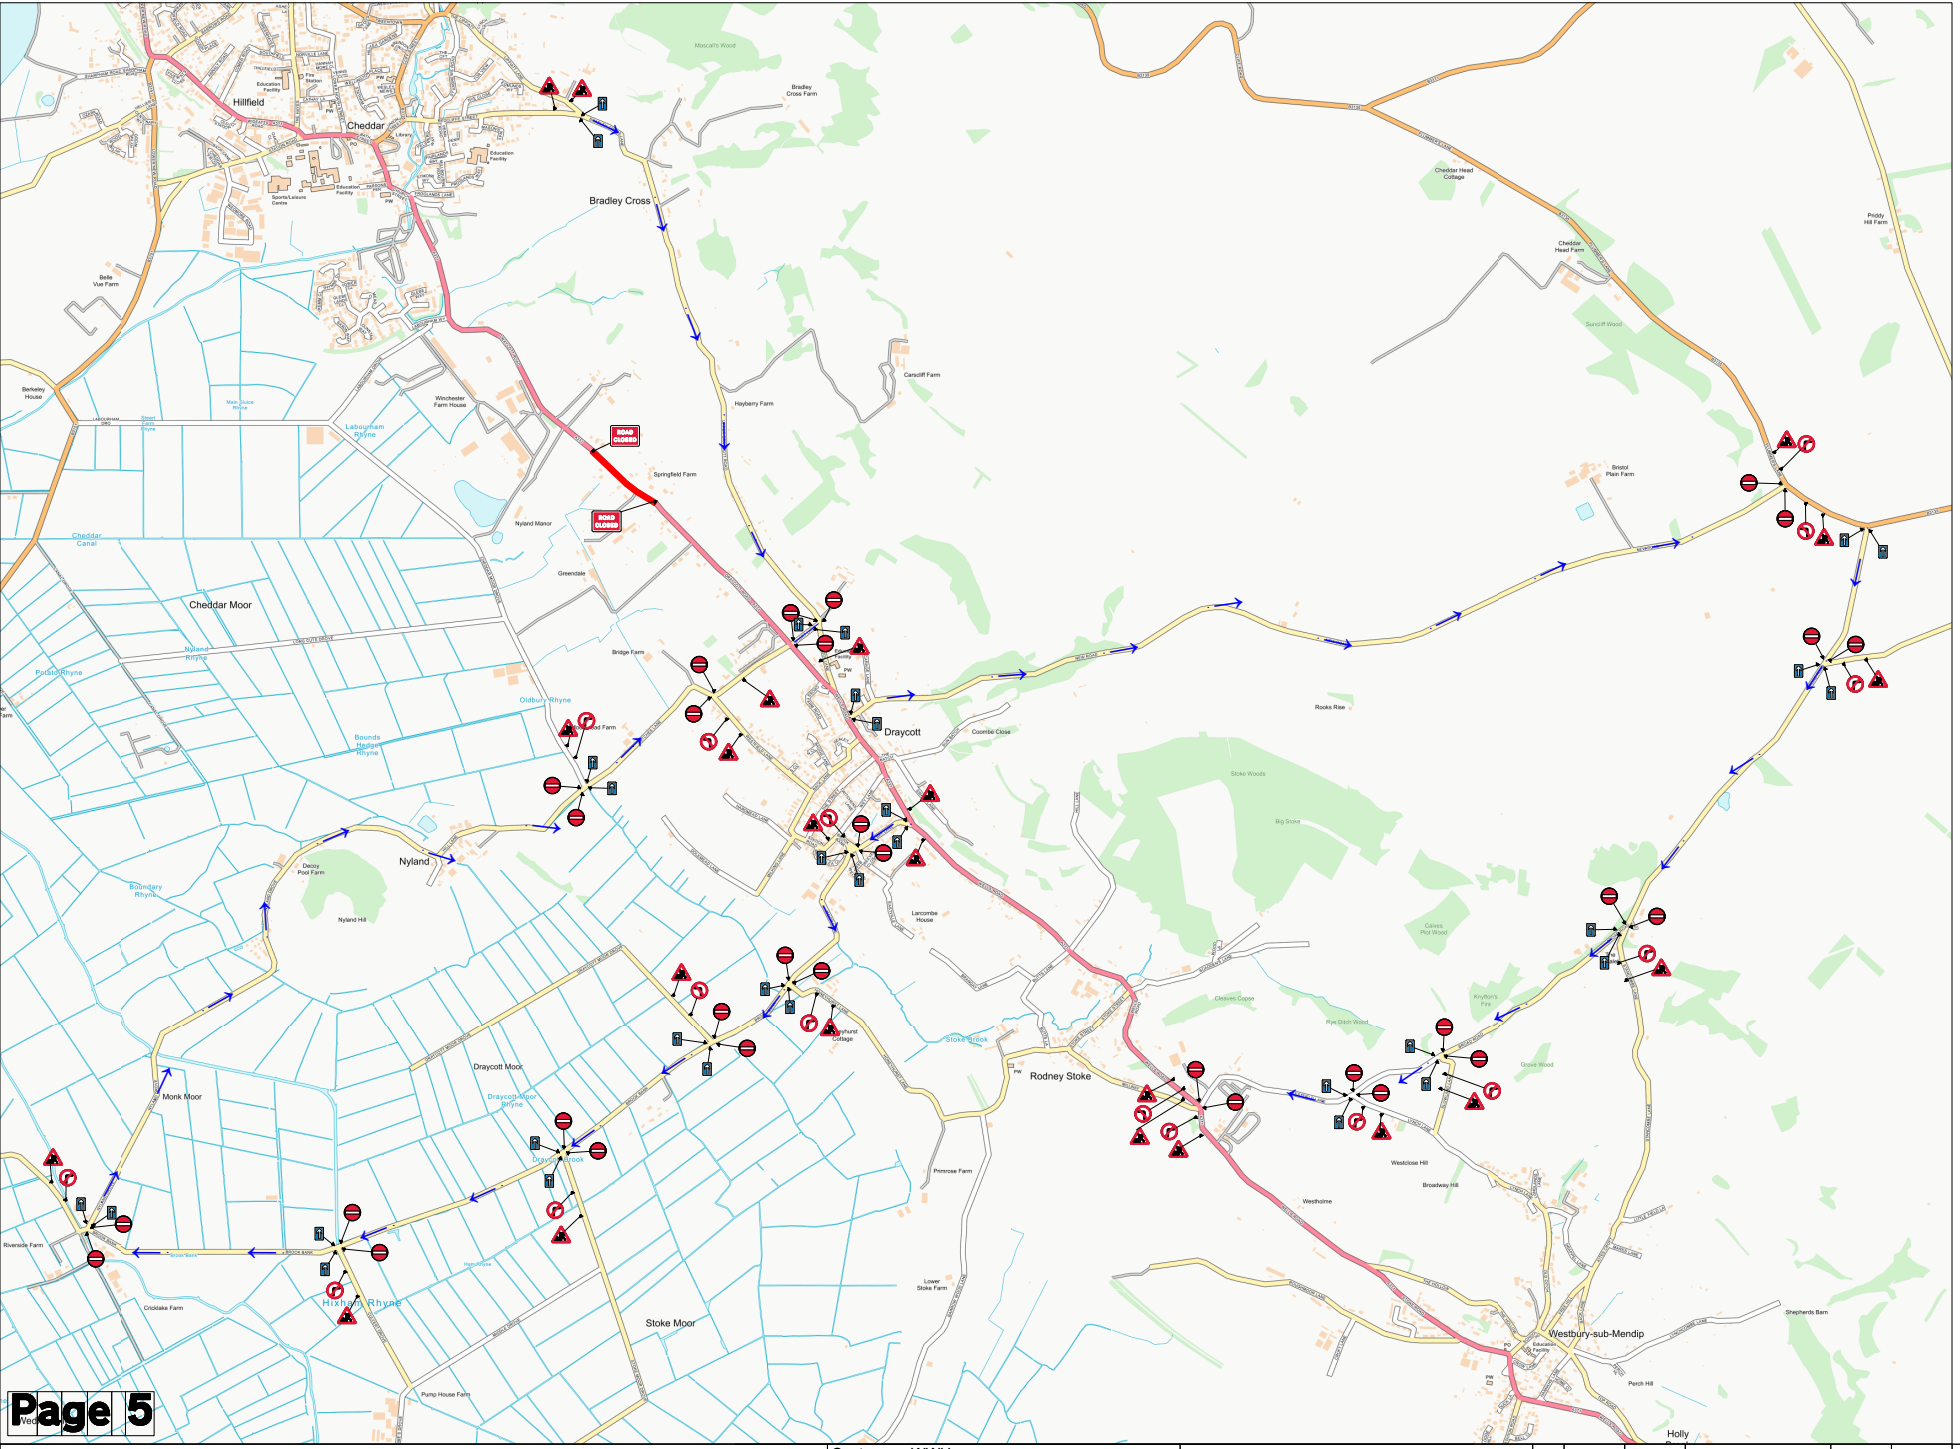

Key

- Traffic sign
- Traffic cone
- Pedestrian barrier
- Cone lamp
- Diversion route
- Road closure

Drawing reference

015-000570-TMA-RGN-100001-MB-SR-P01

Notes : BRI-6785

Customer : WWU

Location :
Draycott Road, Draycott Park, Nyland, Cheddar, Somerset, England, BS27 3RU

Description :
Road closure

Scale : NTS

Date : 31.7.26

REV	DATE	PREPARED BY	DESCRIPTION	CHECKED BY	APPROVED BY
-	-	-	-	-	-
-	-	-	-	-	-
-	-	-	-	-	-
P01		SR	FIRST ISSUE	KM	MB

PREPARED BY	SR	CHECKED BY	KM	APPROVED BY	MB

core highways